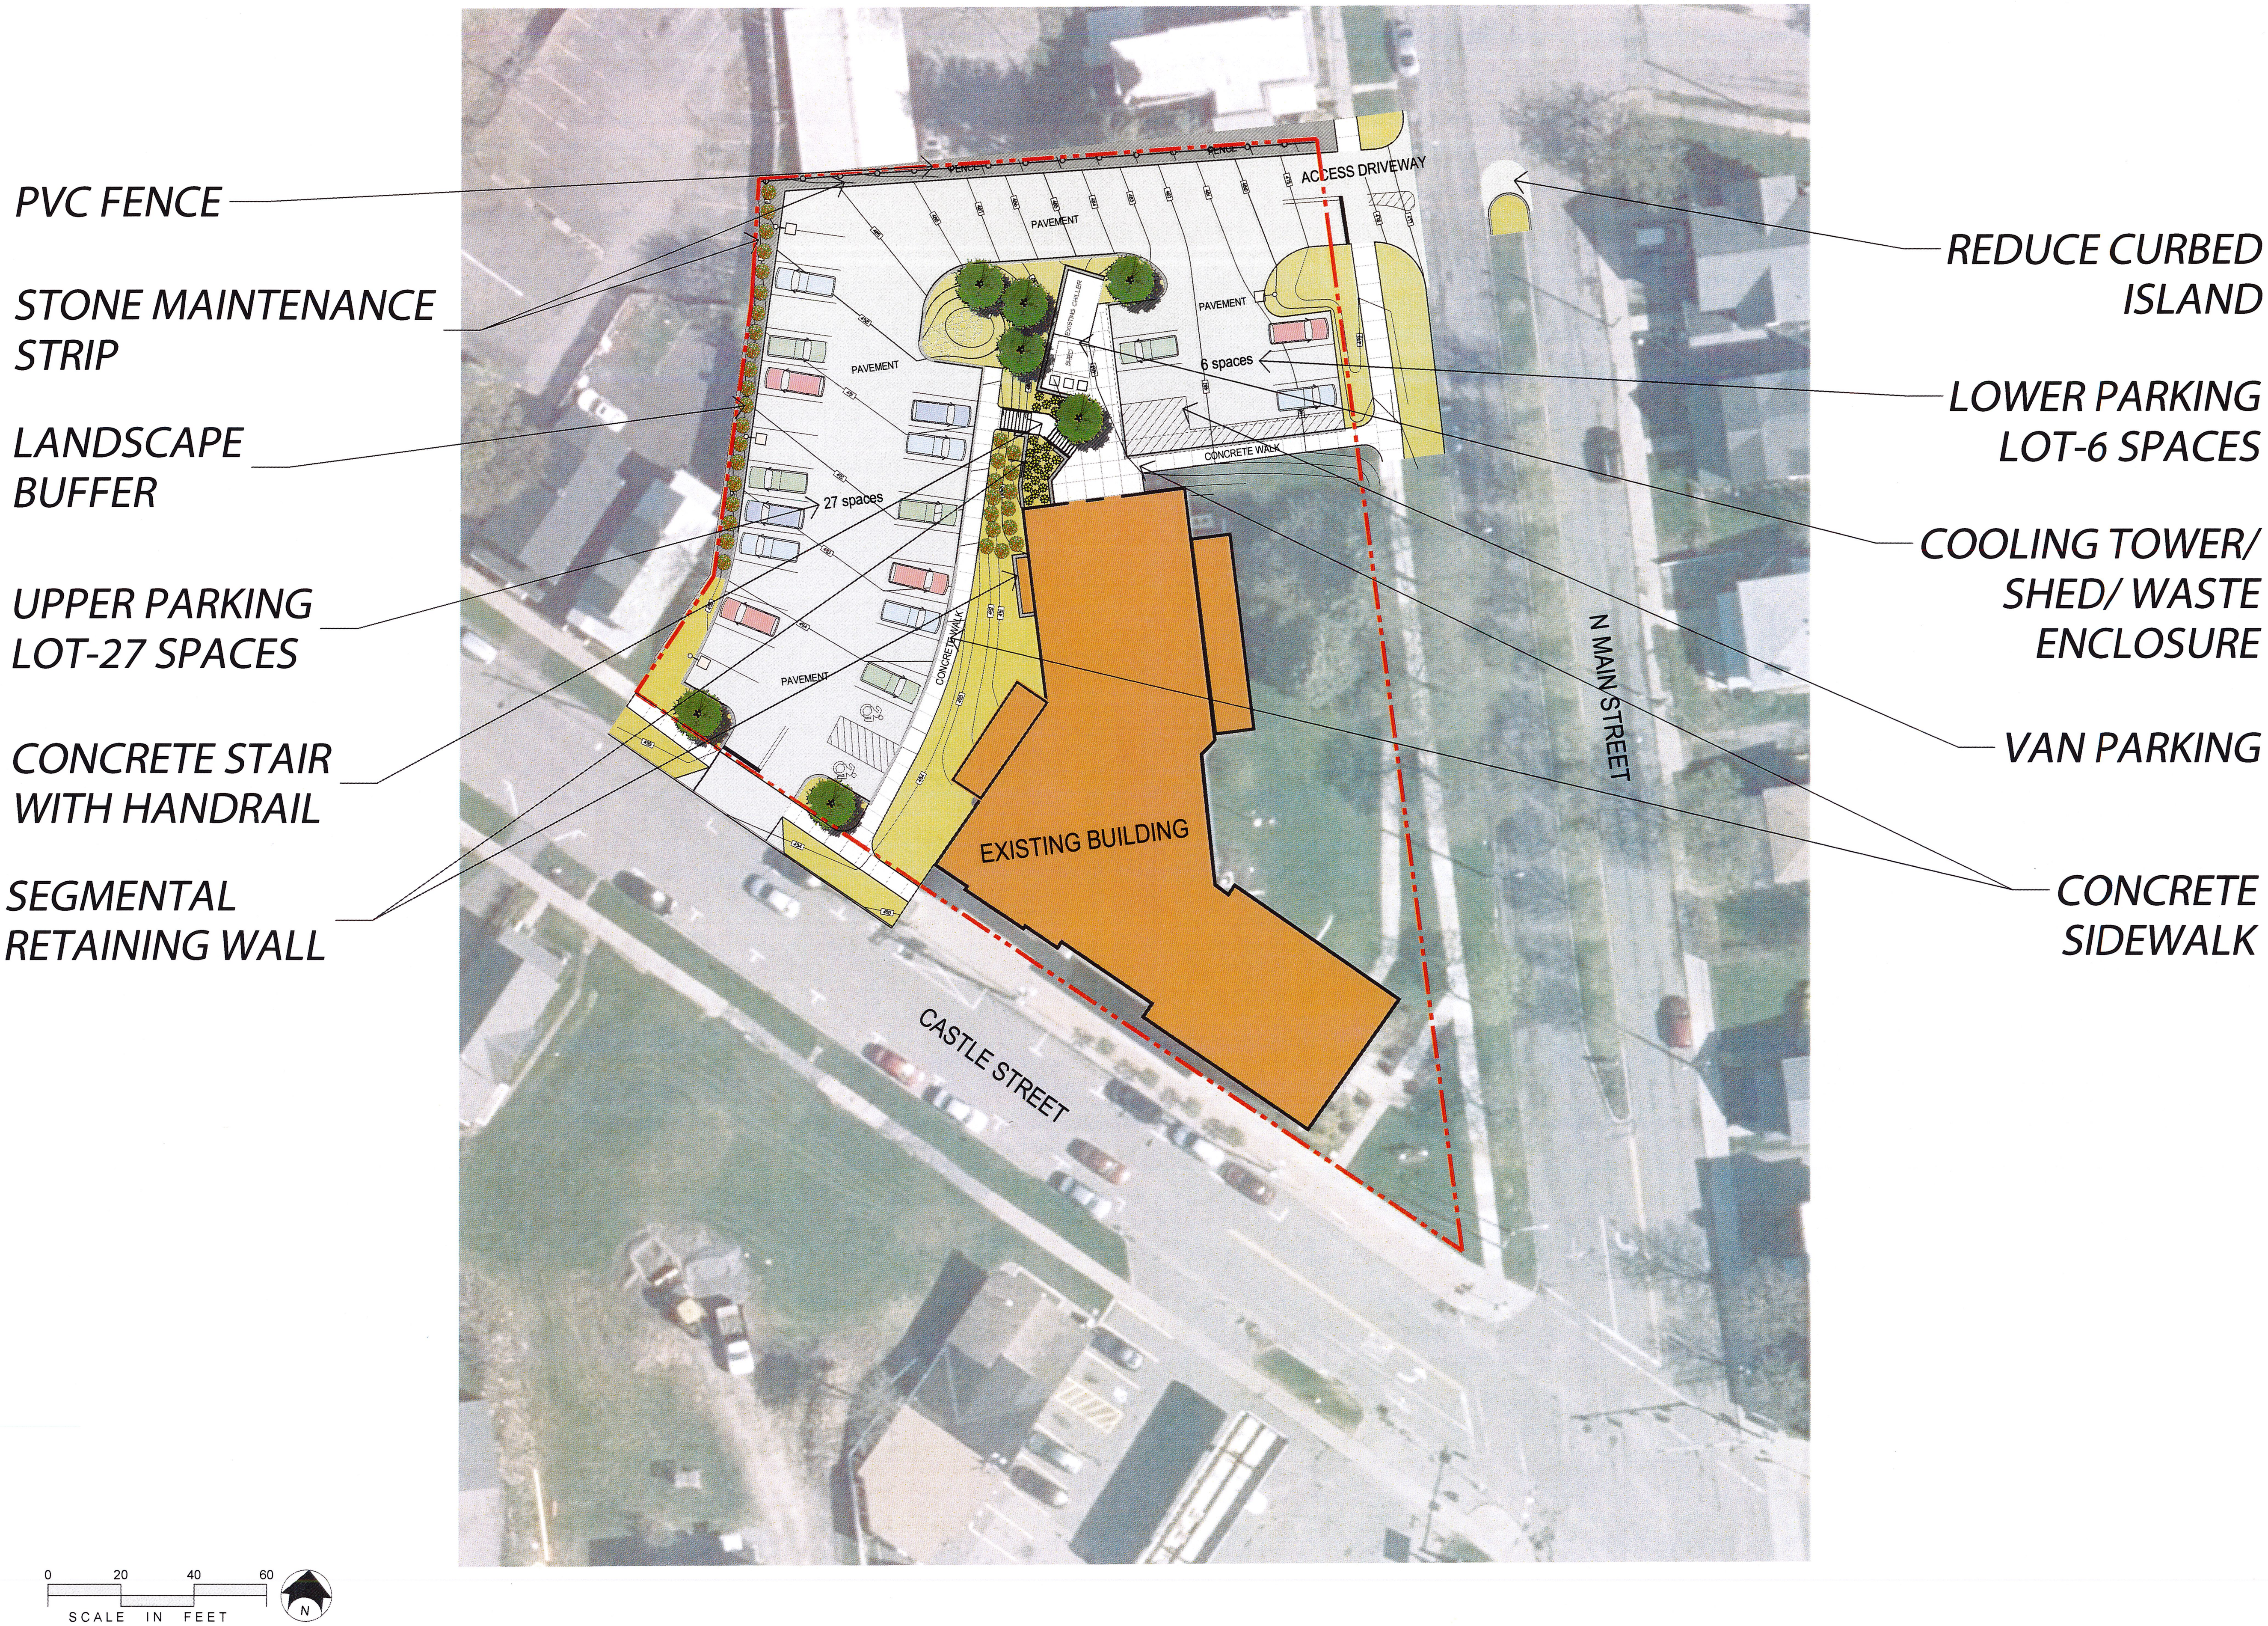

RESERVED FOR QUALITY ASSURANCE AGENCY STAMP OF APPROVAL

KEPLINGER FREEMAN ASSOCIATES
LANDSCAPE ARCHITECTURE & LAND PLANNING
6320 FLY ROAD, SUITE 109 EAST SYRACUSE, NEW YORK 13057
PHONE: (315) 445-7980 FAX: (315) 445-7981

Revision Schedule			
No.	Date	By	Description

ALL DRAWINGS AND SPECIFICATIONS ARE THE PROPERTY OF THE ARCHITECT, AND SHALL BE USED ONLY ON THE JOB DESIGNATED. COPYRIGHT ©

THE CONTRACTOR SHALL VERIFY ALL DIMENSIONS AT THE SITE AND PROMPTLY NOTIFY THE ARCHITECT IN WRITING OF ANY DISCREPANCIES.

JOB NO:	39047
DATE:	07/25/19
DRAWN BY:	ALS
CHECK BY:	EGK
SCALE:	AS SHOWN

PHASE II ~ SITE PLAN PREPARATION
GENEVA PUBLIC LIBRARY
MAIN STREET GENEVA NEW YORK

HOLMES ▪ KING ▪ KALLQUIST
& Associates, Architects - LLP
575 North Salina Street ▪Syracuse ▪ New York, 13208
Phone : (315) 476-8371 Fax : (315) 476-5420
www . hkkarchitects . com

PART 69.5(b) OF THE TITLE VIII EDUCATION LAW OF NEW YORK PROHIBITS ANY AND ALL ALTERATIONS TO THIS DRAWING OR DOCUMENT BY ANY PERSON, UNLESS ACTING UNDER THE DIRECTION OF A LICENSED ARCHITECT. ANY SUCH ALTERATIONS SHALL BE NOTED, SEALED, AND SIGNED BY THE ALTERING ARCHITECT IN ACCORDANCE WITH THE REQUIREMENTS OF PART 69.5(b)

SITE PLAN

L0.1